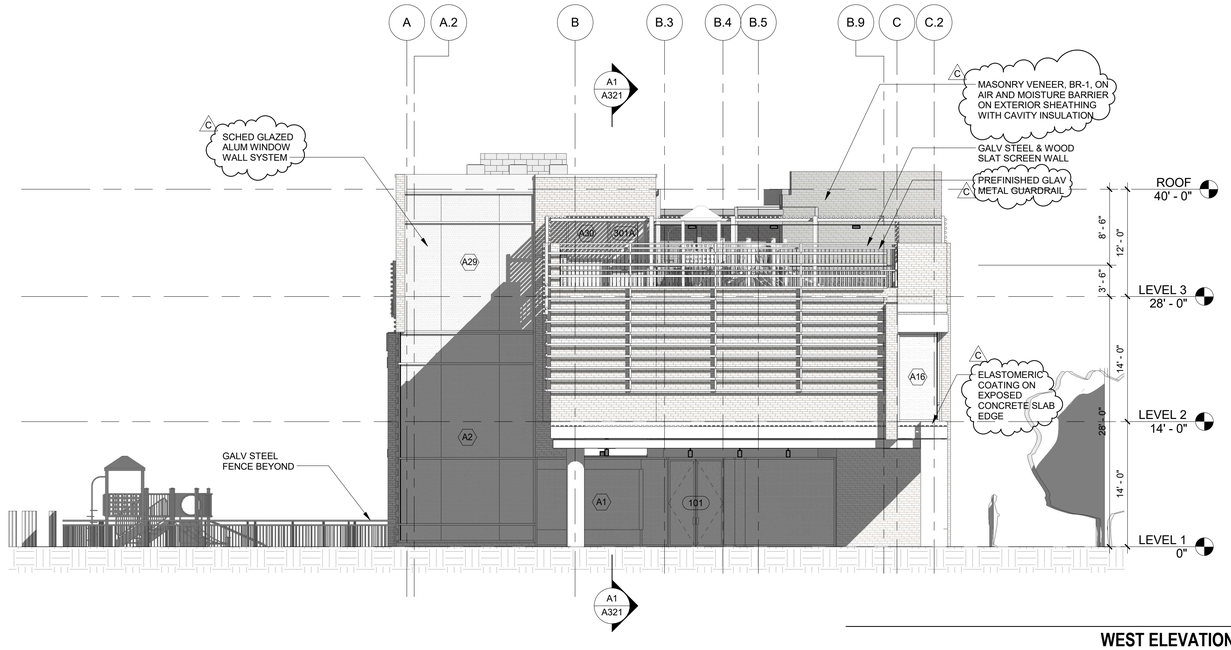

WEST ELEVATION | **C1**
1/8" = 1'-0"

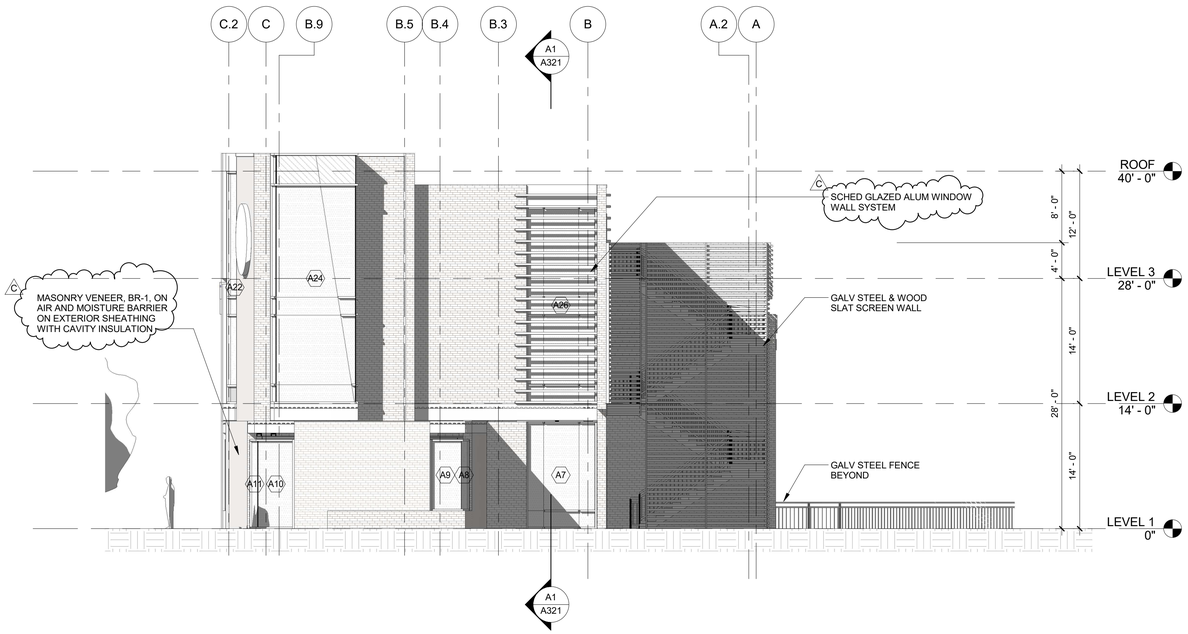

EAST ELEVATION | **A1**
1/8" = 1'-0"

O 281 410 1349
www.wsquaredarch.com
W [SQUARED] ARCHITECTS

ISSUES AND REVISIONS

NO	DATE	DESCRIPTION
A	19 JUL 22	ISSUE FOR PERMIT
B	19 AUG 16	ISSUE FOR BID
C	19 AUG 26	ADDENDUM 2

REGISTERED ARCHITECT
JOANNE C. WILSON
STATE OF TEXAS
2019 AUG 16

GH SCHOOL
4780 N MAIN STREET

SHEET TITLE
EXTERIOR ELEVATIONS

SHEET NUMBER
A312

PROJECT # A041

©2019 W SQUARED DESIGN, INC.
Architect shall own the overall conceptual design prepared and developed for the project on the intangible exclusive rights or copyright therein.

W:\CloudStation\19.05-GHSI_DWG\1902-GHS-Model_ArchR16.rvt
8/26/2019 5:12:10 PM