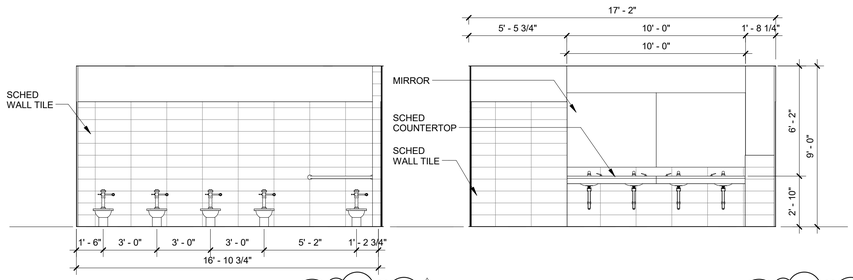

RESTROOM | D5
1/4" = 1'-0"

RESTROOM | D4
1/4" = 1'-0"

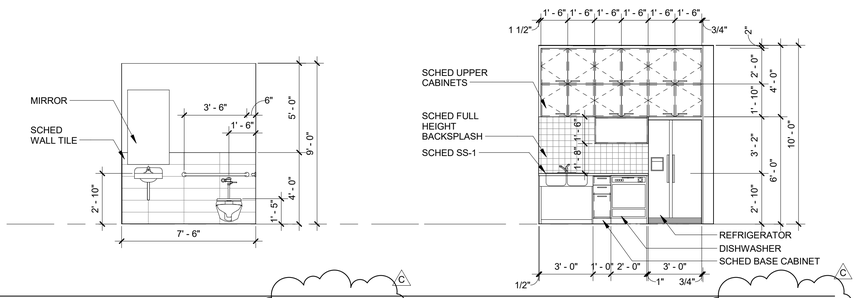

RESTROOM | C5
1/4" = 1'-0"

KITCHEN | C4
1/4" = 1'-0"

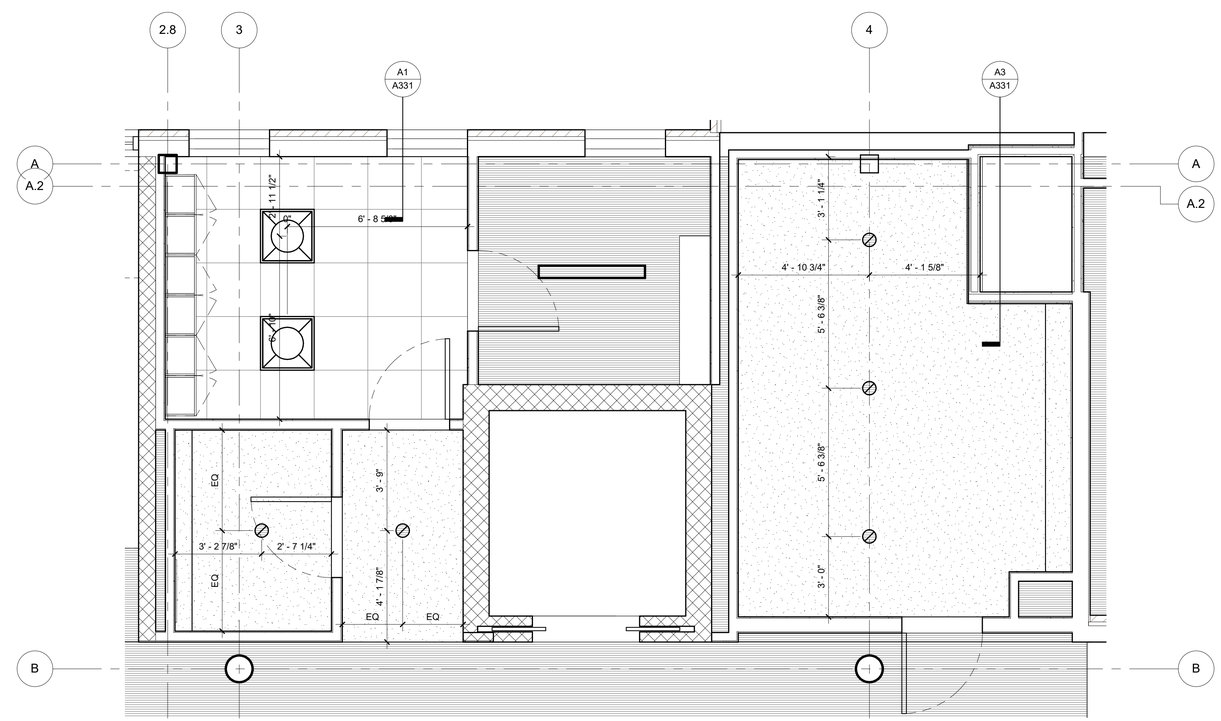

REFLECTED CEILING PLAN - LOUNGE | C1
3/8" = 1'-0"

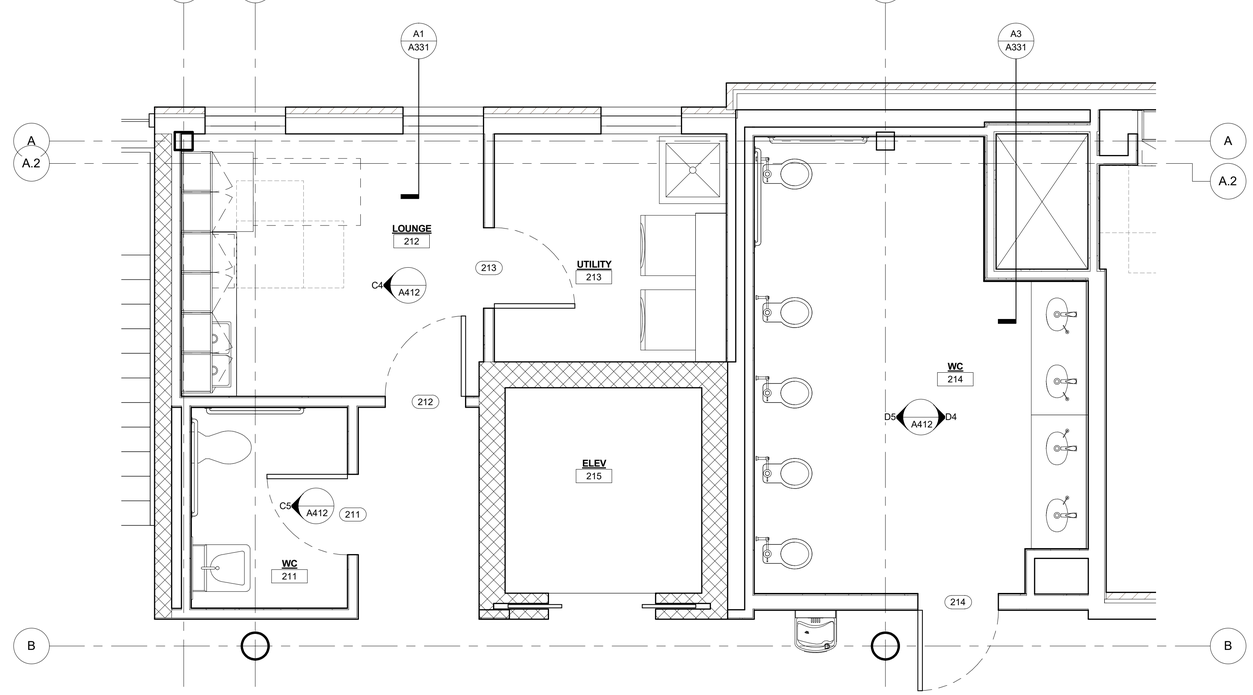

ENLARGED FLOOR PLAN - LOUNGE | A1
3/8" = 1'-0"

O 281 410 1349
www.wsquaredarch.com
W [SQUARED] ARCHITECTS

ISSUES AND REVISIONS

NO	DATE	DESCRIPTION
A	19 JUL 22	ISSUE FOR PERMIT
B	19 AUG 16	ISSUE FOR BID
C	19 AUG 26	ADDENDUM 2

REGISTERED ARCHITECT
DUANE C. WILSON
STATE OF TEXAS
2019 AUG 16

GH SCHOOL
4780 N MAIN STREET

SHEET TITLE
ENLARGED FLOOR PLAN

SHEET NUMBER
A412

PROJECT #
A041

©2019 W SQUARED DESIGN, INC.
Architect shall own the overall conceptual design prepared and developed for the project on the intangible exclusive rights or copyright therein.

W:\CloudStation\19.05-GHS_DWG\1902-GHS-Model_Archi\R16.rvt
8/26/2019 5:12:18 PM