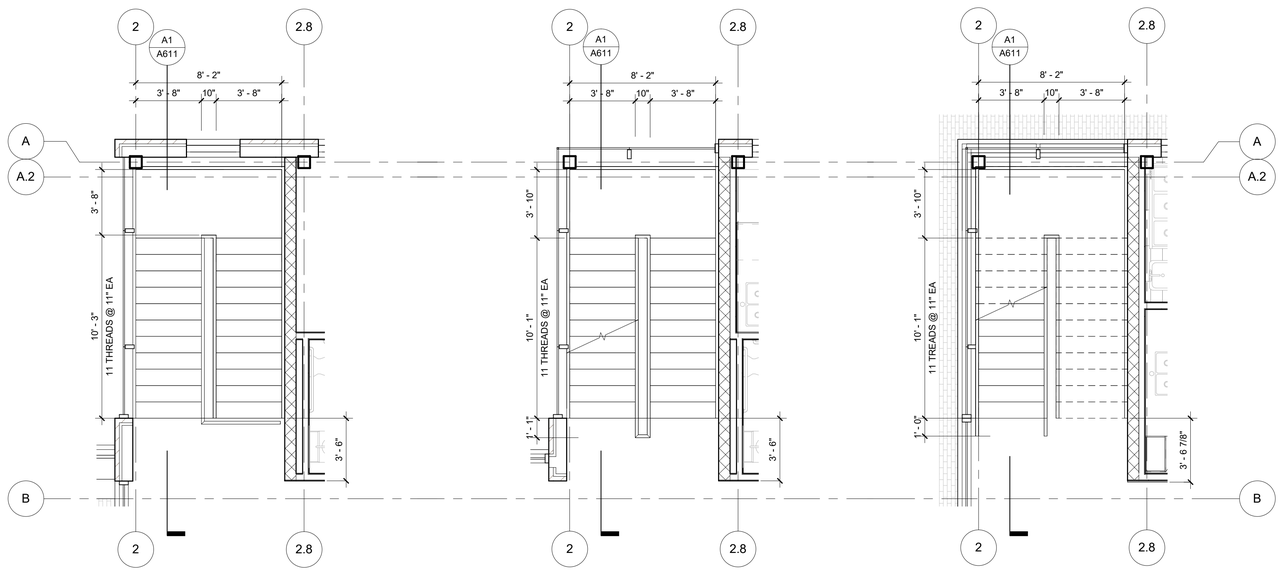

STAIRS @ LEVEL 3 | A5
1/4" = 1'-0"

STAIRS @ LEVEL 2 | A4
1/4" = 1'-0"

STAIRS @ LEVEL 1 | A3
1/4" = 1'-0"

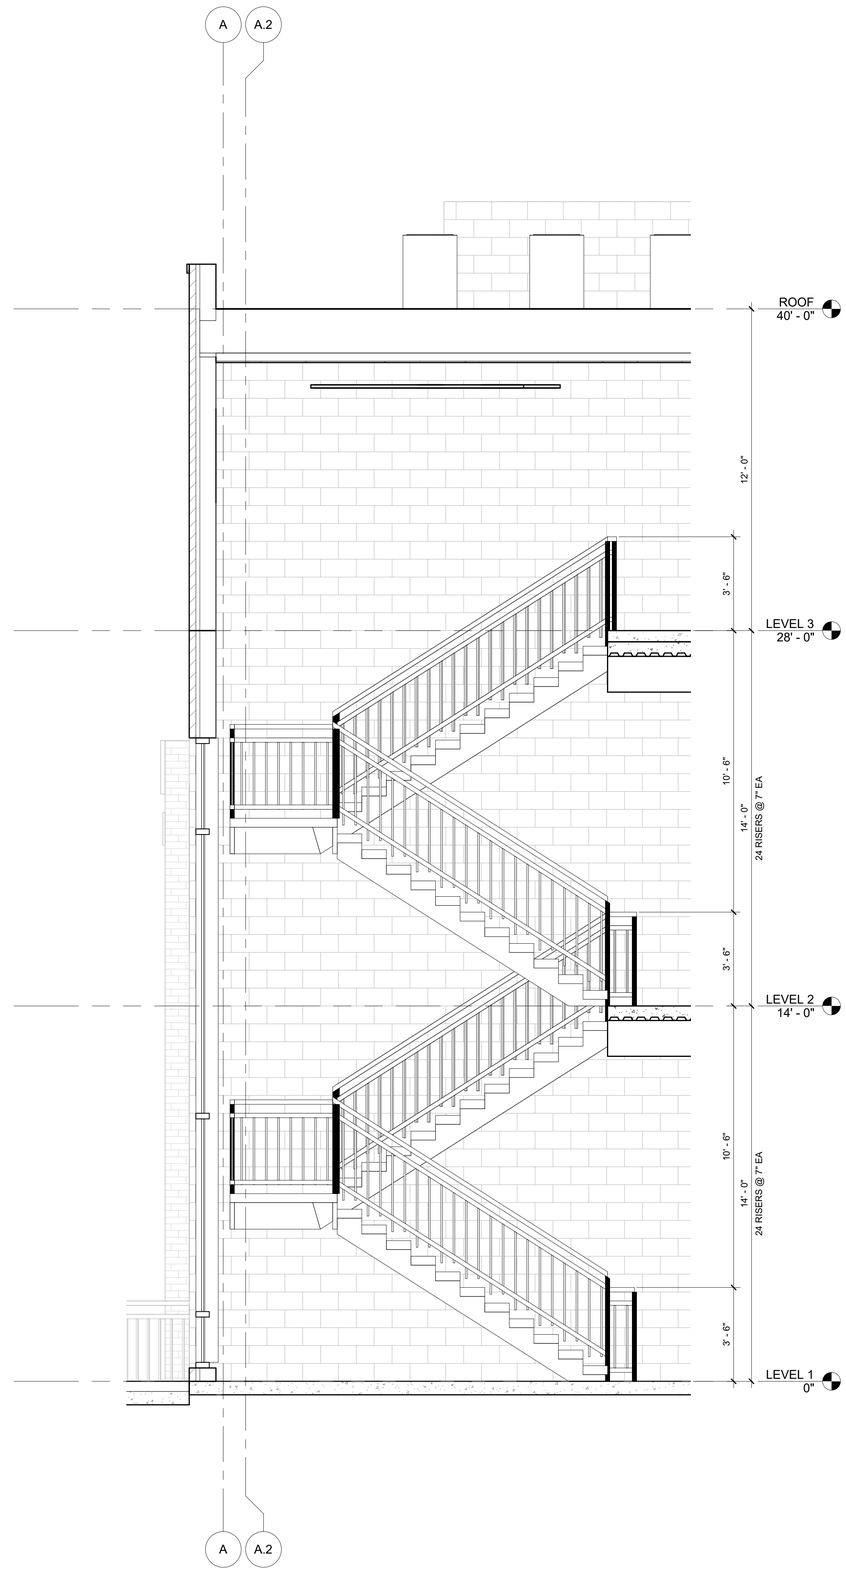

STAIR SECTION | A1
3/8" = 1'-0"

O 281 410 1349
www.wsquaredarch.com
W [SQUARED] ARCHITECTS

ISSUES AND REVISIONS

NO	DATE	DESCRIPTION
C	19 AUG 26	ADDENDUM 2

REGISTERED ARCHITECT
JOHANE C. WILSON
STATE OF TEXAS
08/23/19

GH SCHOOL
4780 N MAIN STREET

SHEET TITLE
STAIRS

SHEET NUMBER
A611

PROJECT #
A041

©2019 W SQUARED DESIGN, INC.
Architect shall own the overall conceptual design prepared and developed for the project on the intangible exclusive rights or copyright therein.

W:\CloudStation\19.05-GHS_DWG\1902-GHS-Model_Arch\R16.rvt
8/26/2019 5:12:22 PM