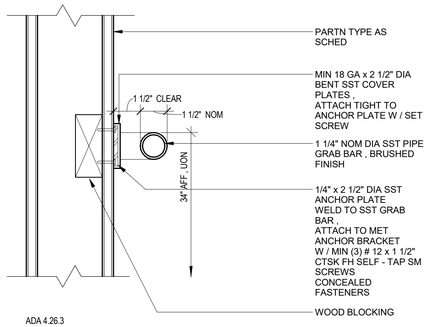

SST GRAB BAR DETAIL | 1

3" = 1'-0"

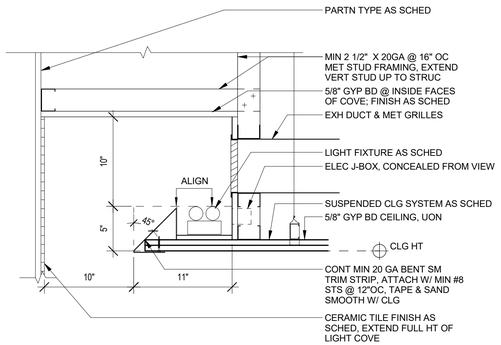

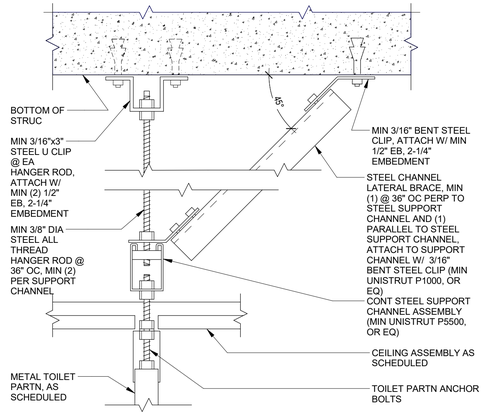

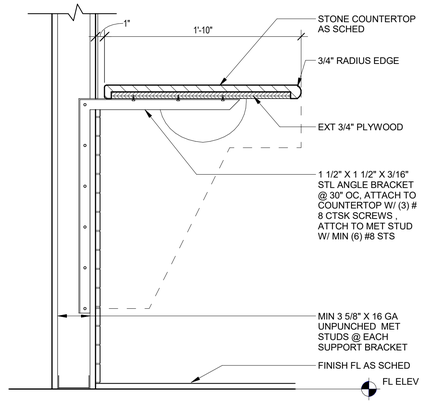

CONCEALED BRACKET DETAIL | 10

1 1/2" = 1'-0"

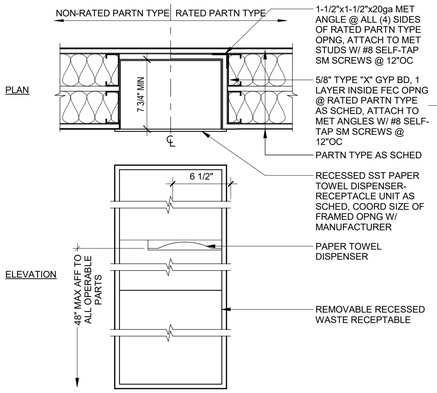

RECESSED PAPER TOWEL - WASTE RECEPTACLE DETAIL | 11

3" = 1'-0"

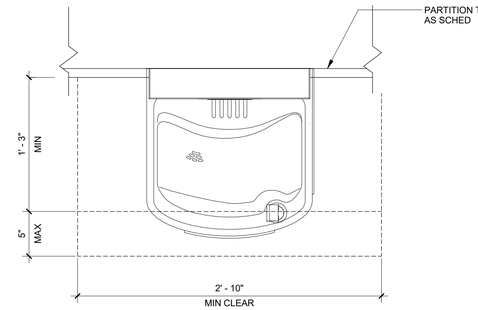

LIGHT COVE DETAIL | 5

1 1/2" = 1'-0"

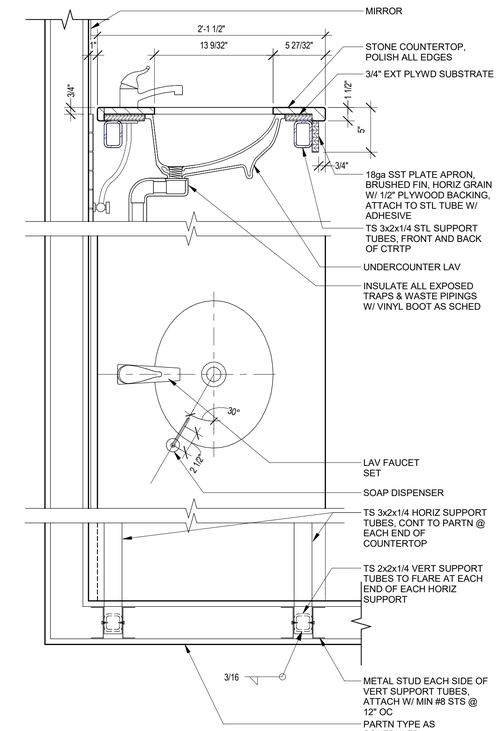

TOILET PARTITION SUSPENSION DETAIL | 4

3" = 1'-0"

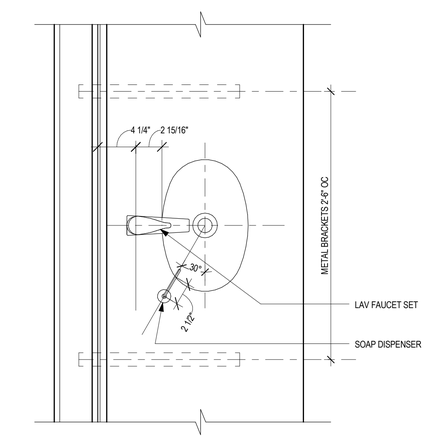

LAV COUNTERTOP SECTION | 20

1 1/2" = 1'-0"

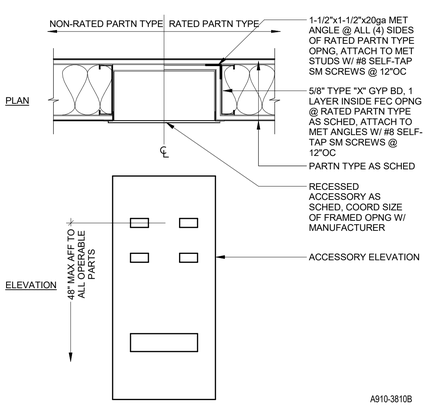

RECESSED ACCESSORY CABINET | 16

1 1/2" = 1'-0"

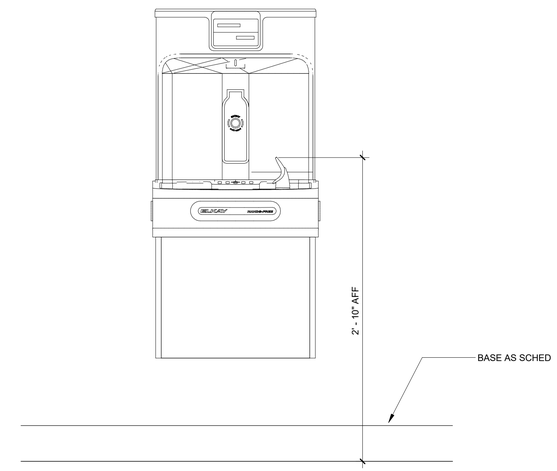

WATER COOLER DETAIL | 3

1 1/2" = 1'-0"

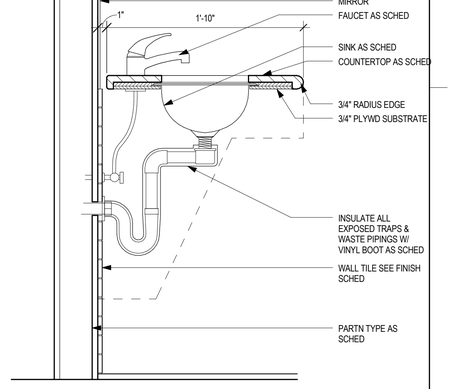

LAV COUNTERTOP DETAIL | 18

1 1/2" = 1'-0"

W:\CloudStation\19.05-GHS_DWG\1902-GHS-Model_ArchR16.rvt
8/26/2019 5:12:38 PM

O 281 410 1349
www.wsquaredarch.com
W [SQUARED] ARCHITECTS

ISSUES AND REVISIONS

NO	DATE	DESCRIPTION
A	19 JUL 22	ISSUE FOR PERMIT
B	19 AUG 16	ISSUE FOR BID
C	19 AUG 26	ADDENDUM 2

REGISTERED ARCHITECT SUZANNE C. WILSON STATE OF TEXAS

2019 AUG 16

GH SCHOOL
4780 N MAIN STREET

SHEET TITLE

RESTROOM DETAILS

SHEET NUMBER

A812

PROJECT # A041

©2019 W SQUARED DESIGN, INC.
Architect shall own the overall conceptual design prepared and developed for the project on the intangible exclusive rights or copyright therein.