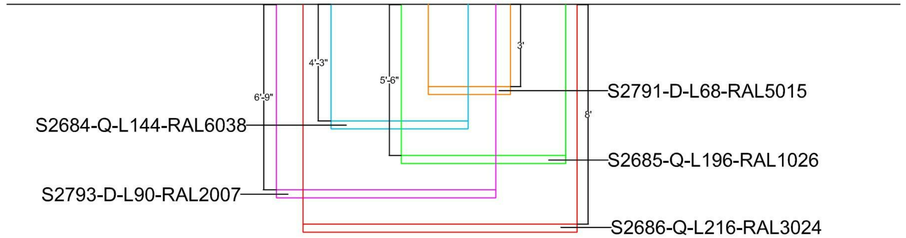

PSERIES DETAIL ELEVATION N.T.S. **3**

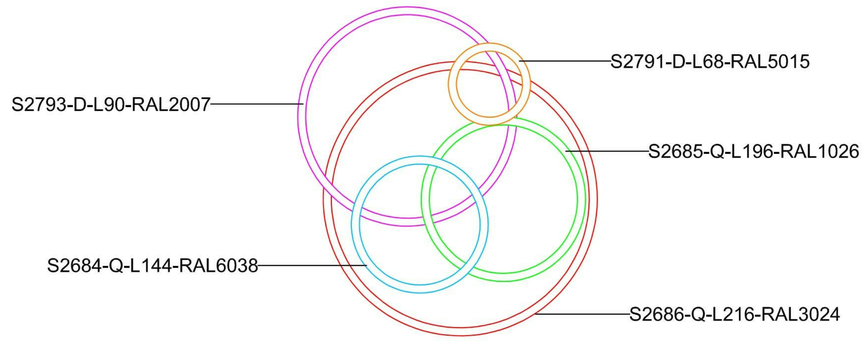

PSERIES DETAIL RCP N.T.S. **2**

KEYED NOTES	
1	CONTRACTOR SHALL PROVIDE AND WIRE A NEW TIMER SWITCHES AND/OR OCCUPANCY SENSORS FOR THIS SPACE, AS IT IS A RESTROOM, CORRIDOR, OR LOBBY AND SHALL COMPLY WITH THE NEWEST ENERGY CODES (IECC 2015 - C405.2.1, C405.2.1.1).
2	CONTRACTOR SHALL PROVIDE A TRANSFER SWITCH MOUNTED TO A J-BOX SIMLAR TO BODINE BLCD-20B FOR THIS FIXTURE. BOTH NORMAL SWITCHED AND AN EMERGNECY CIRCUIT FROM THE BATTERY INVERTER WILL BE REQUIRED. REFER TO MANUFACTUER WIRING DIAGRAMS FOR MORE INFORMATION, AND BATTERY INVERTER SCHEDULE FOR CIRCUIT NUMBERS (BY FLOOR).
3	EXTERIOR ZONE DAYLIGHT HARVESTING SHALL APPLY TO THIS SPACE, (DAYLIGHT ZONE = HORIZONTAL DISTANCE EQUAL TO TOP OF WINDOW HEIGHT (TYPICALLY 10'). CONTRACTOR TO PROVIDE A DAYLIGHT SENSOR AND CONNECT THESE FIXTURES SO THEY AUTOMATICALLY ADJUST BASED ON THE SETTING OF DAYIGHT SENSORS.

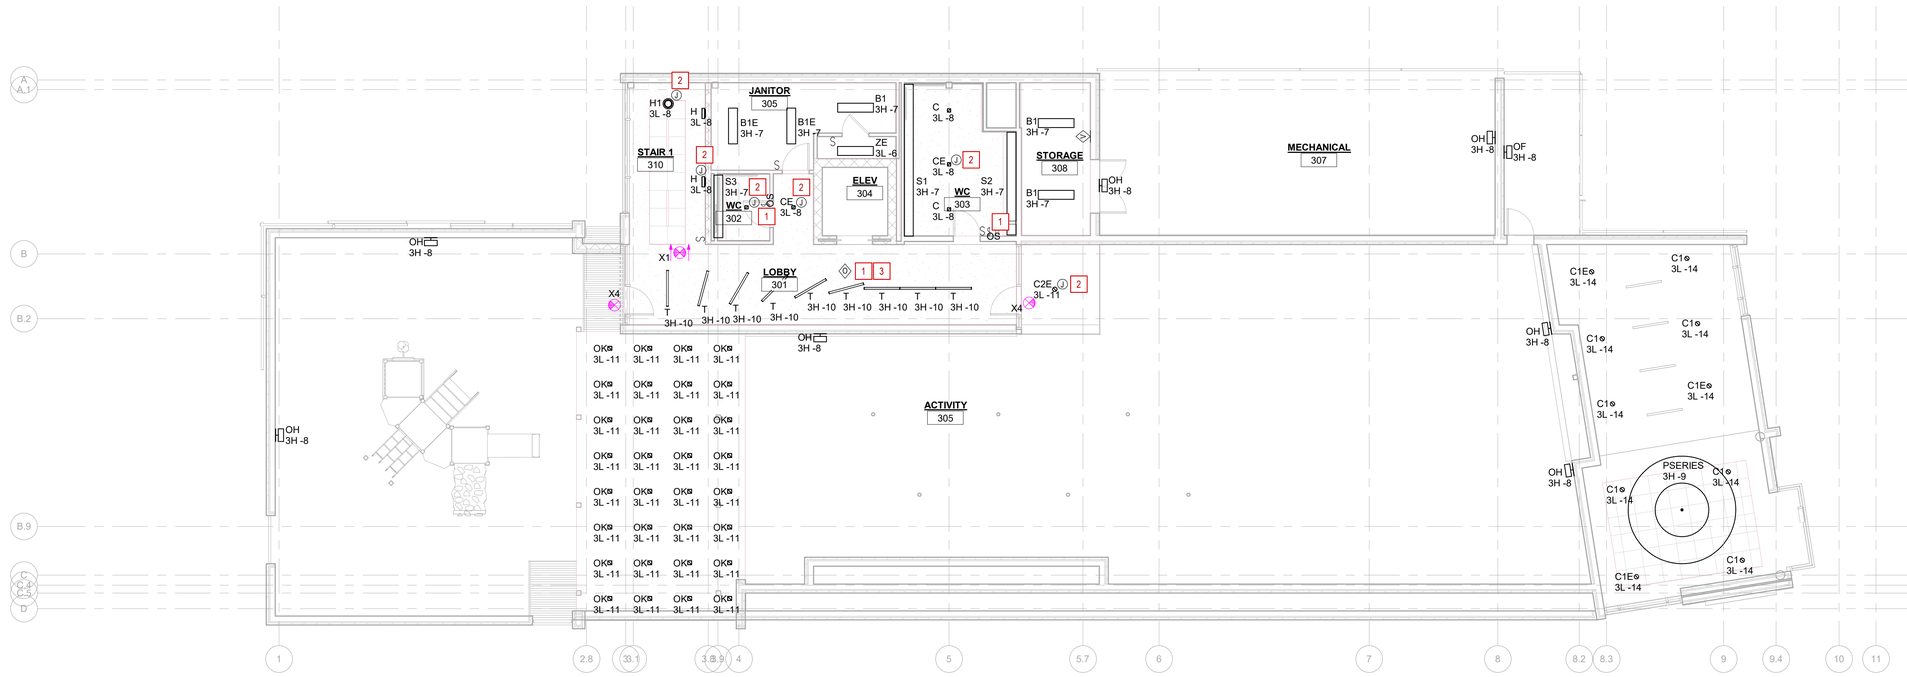

RCP - LEVEL 3 - LIGHTING 1/8" = 1'-0" **1**

w [squared] architects
O 281 410 1349
www.wsquaredarch.com

GK ENGINEERS
GK ENGINEERS, LLC
TEXAS-REG # F-18854
5959 W. LOOP SOUTH, SUITE 385
BELLAIRE, TX 77096
PH: 832.250.1966
PH: 713.208.0964

ISSUES AND REVISIONS

NO	DATE	DESCRIPTION
	07-22-2019	ISSUED FOR PERMIT
	08-16-2019	ISSUED FOR BID
1	08-26-2019	ADDENDUM 2

STATE OF TEXAS
DAVIA ANN GERNAND
109903
LICENSED
PROFESSIONAL ENGINEER
26 AUG 2019

GH SCHOOL
4724 N MAIN STREET

SHEET TITLE
FLOOR PLAN - LEVEL 3 - LIGHTING

SHEET NUMBER
E302

PROJECT # 19.02

©2019 W SQUARED DESIGN, INC.
Architect shall own the overall conceptual design, drawings and documents for the project on the intangible exclusive rights of copyright therein.

C:\Users\Davia Gernand\Documents\1902-GHS-190517-MODEL_R18_GK_MEP-Latest_WJKLUESNER@GK-MEP.COM.rvt
8/26/2019 4:50:16 PM