GENERAL NOTE:

1. ALL HORIZONTAL [AND 3' OF VERTICAL DOWNS] STORM DRAINAGE [PRIMARY & OVERFLOW] PIPING SHALL BE INSULATED WITH 1" FIBERGLASS INSULATION.

2. ALL VENTS BELOW FINISHED FLOOR FOR FLOOR DRAINS, FLOOR SINKS, ETC. SHALL BE PIPED SEPARATELY TO NEAREST WALL CAVITY. VENTS SHALL NOT BE COMBINED BELOW SLAB.

KEYED NOTES	
1	ROUTE 4"SAN DOWN AND ROUTE 4"V UP.
2	EWH-X PROVIDE 4" CONCRETE PAD BELOW WATER HEATER. ROUTE 3/4" T&P DRAIN LINE TO FLOOR SINK RUN LINE INDIRECTLY AT LEAST 1" INSIDE OF FLOOR SINK. PROVIDE ADEQUATE SUPPORTS TO PREVENT ANY MOVEMENT OF T&P AND AUX. DRAIN LINES. REFER TO DETAIL SHEET FOR MORE INFORMATION ON WATER HEATER.

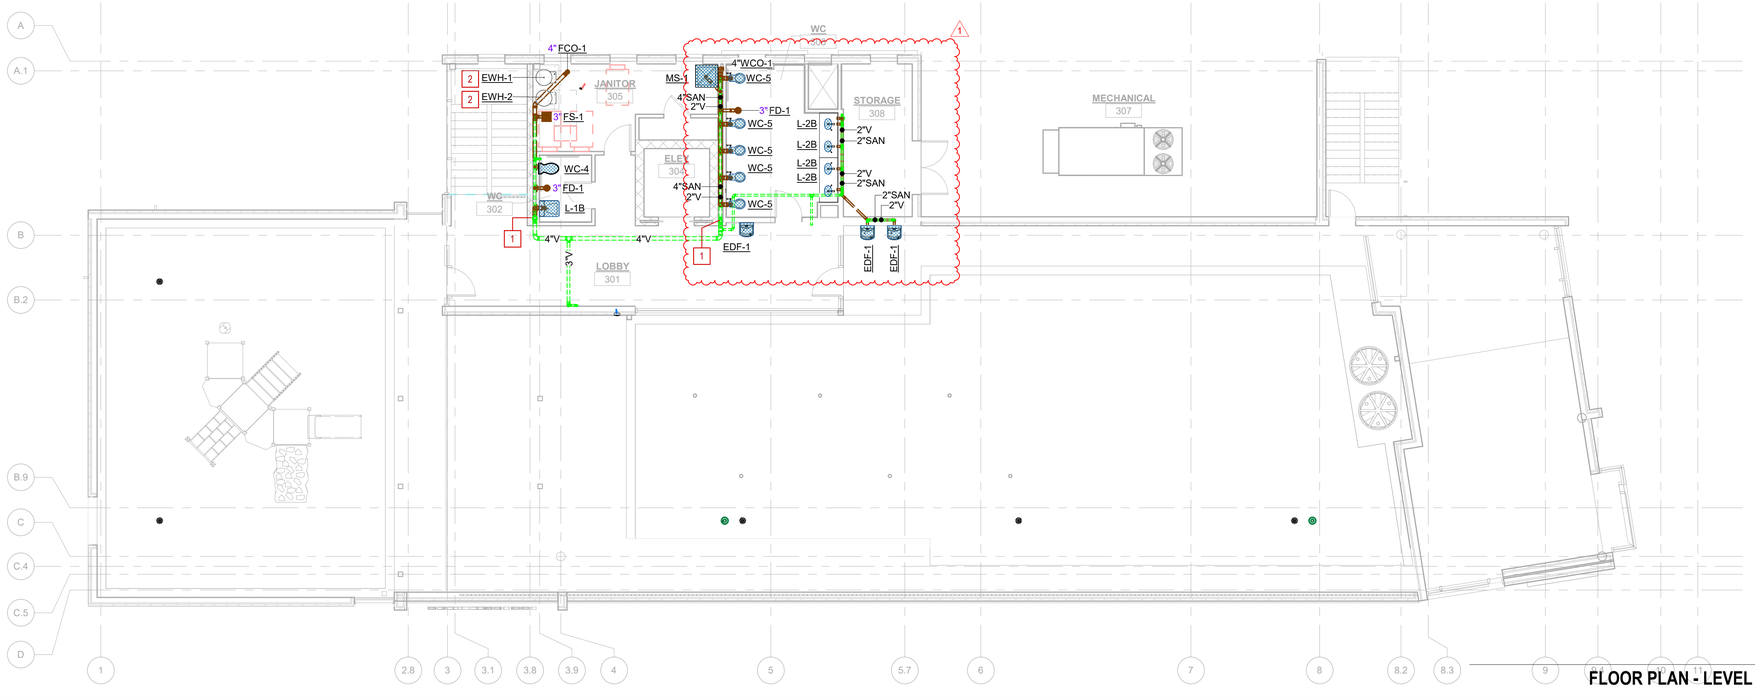

FLOOR PLAN - LEVEL 3 - SANITARY 1

1/8" = 1'-0"

O 281 410 1349
www.wsquaredarch.com

w [squared] architects

ENGINEERS
GK ENGINEERS, LLC
TEXAS-REG # F-18854
5959 W. LOOP SOUTH, SUITE 385
BELLAIRE, TX 77096
PH: 832.250.1966
PH: 713.208.0964

ISSUES AND REVISIONS

NO	DATE	DESCRIPTION
	07-22-2019	ISSUED FOR PERMIT
	08-16-2019	ISSUED FOR BID
1	08-26-2019	ADDENDUM 2

STATE OF TEXAS
DAVIA ANN GERNAND
109903
LICENSED
PROFESSIONAL ENGINEER
26 AUG 2019

GH SCHOOL
4724 N MAIN STREET

SHEET TITLE
FLOOR PLAN - LEVEL 3 - SANITARY

SHEET NUMBER
P202

PROJECT # 19.02

©2019 W SQUARED DESIGN, INC.
Architect shall own the overall conceptual design prepared and developed for the project on the intangible exclusive rights or copyright therein.

C:\Users\Dinos Gernand\Documents\1902-GHS-190517-MODEL_R18_GK_MEP-Latest_WJKLUESNER@GK-MEP.COM.rvt
8/26/2019 4:50:54 PM