GENERAL NOTE:

1. ALL COLD WATER PIPING SHALL BE INSULATED WITH 1" FIBERGLASS INSULATION, ALL HOT AND HOT WATER RETURN PIPING SHALL BE INSULATED AS FOLLOWED {1 1/4" AND BELOW 1" FIBERGLASS INSULATION SHALL BE USED} AND {1 1/2" AND ABOVE 2" FIBERGLASS INSULATION SHALL BE USED}

KEYED NOTES	
1	ROUTE 3"DCW & 3/4"HWR UP TO 2MD FLOOR. ROUTE 1"DHW FROM 2ND FLOOR.

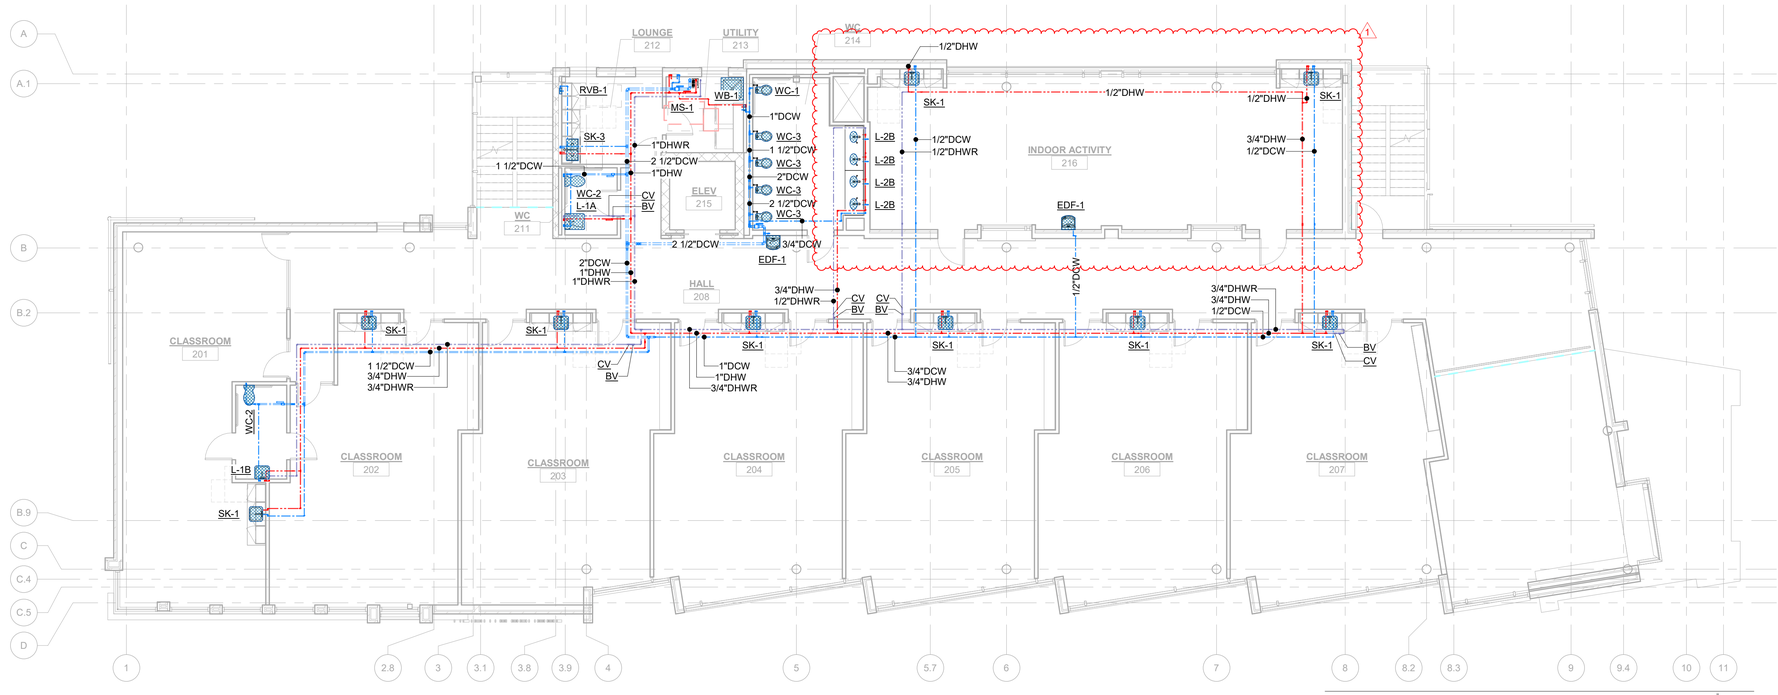

FLOOR PLAN - LEVEL 2 - DOMESTIC 3

1/8" = 1'-0"

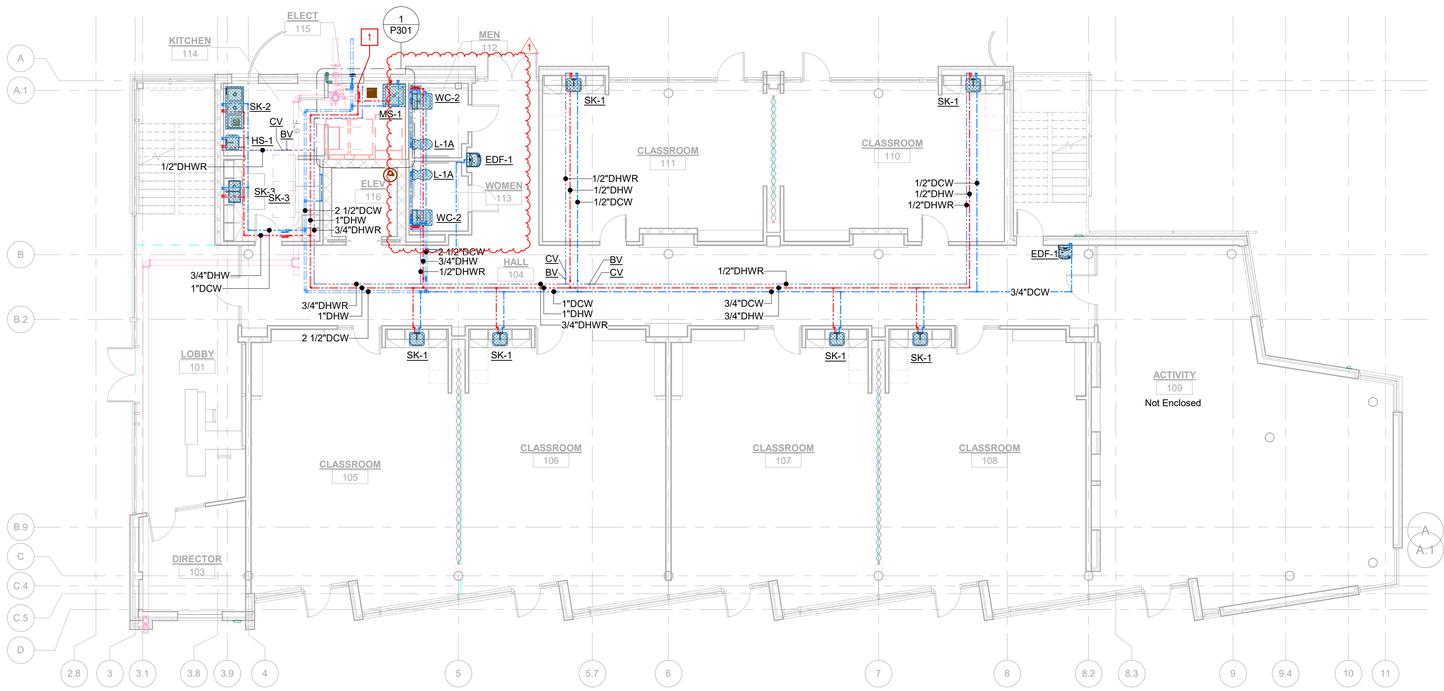

FLOOR PLAN - LEVEL 1 - DOMESTIC 2

1/8" = 1'-0"

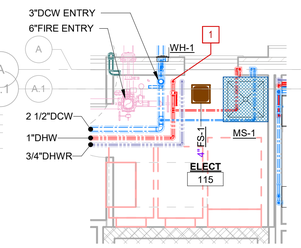

ENLARGED PLAN - LEVEL 1 - DOMESTIC 1

1/4" = 1'-0"

O 281 410 1349
www.wsquaredarch.com

w [squared] architects

GK ENGINEERS, LLC
TEXAS-REG # F-18854
5959 W. LOOP SOUTH, SUITE 385
BELLAIRE, TX 77096
PH: 832.250.1966
PH: 713.208.0964

ISSUES AND REVISIONS

NO	DATE	DESCRIPTION
	07-22-2019	ISSUED FOR PERMIT
	08-16-2019	ISSUED FOR BID
1	08-26-2019	ADDENDUM 2

STATE OF TEXAS
DAVIA ANN GERNAND
109903
LICENSED
PROFESSIONAL ENGINEER
26 AUG 2019

GH SCHOOL
4724 N MAIN STREET

SHEET TITLE

FLOOR PLAN - LEVEL 1 & 2 - DOMESTIC

SHEET NUMBER

P301

PROJECT # 19.02

©2019 W SQUARED DESIGN, INC.
Architect shall own the overall conceptual design prepared and developed for the project on the intangible exclusive rights or copyright therein.

C:\Users\Davia Gernand\Documents\1902-GHS-190517-MODEL_R18_GK_MEP-Latest_WJKLUESNER@GK-MEP.COM.rvt
8/26/2019 4:51:10 PM