KEYED NOTES	
1	RETURN AIR DUCT UP TO UNIT, PROVIDE TRANSITION AS REQUIRED TO MAKE UNIT CONNECTION.
2	SUPPLY AIR DUCT UP TO UNIT, PROVIDE TRANSITION AS REQUIRED TO MAKE UNIT CONNECTION.
3	ROUTE CONDENSATE DRAIN LINE FROM UNIT TO LAVATORY TAILPIECE.
4	ROUTE DUCT UP TO EXHAUST FAN ON ROOF. PROVIDE TRANSITION AS REQUIRED TO MAKE CONNECTION TO FAN.
5	RETURN AIR DUCT UP TO UNIT, PROVIDE TRANSITION AS REQUIRED TO MAKE UNIT CONNECTION. CUT DUCT END AT 45 DEGREE ANGLE AND PROVIDE GRILLE TO MATCH DUCT SIZE.

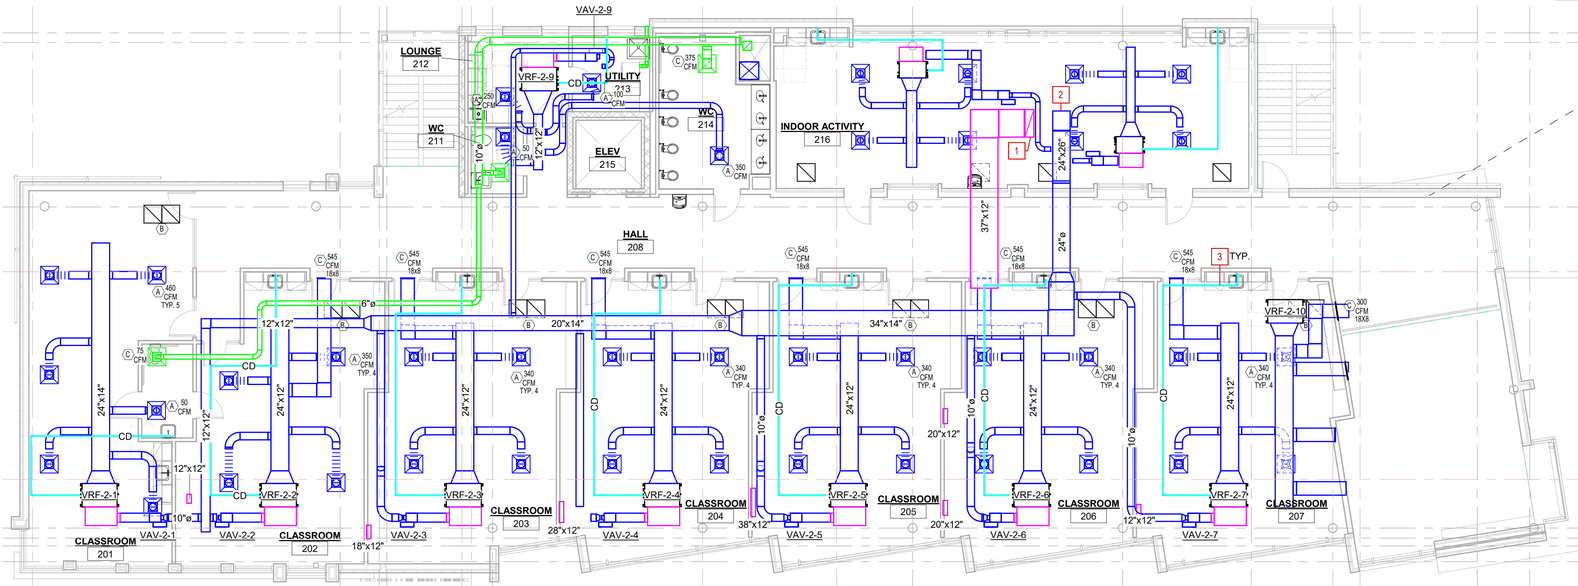

FLOOR PLAN - LEVEL 2 - HVAC

1/8" = 1'-0" | 2

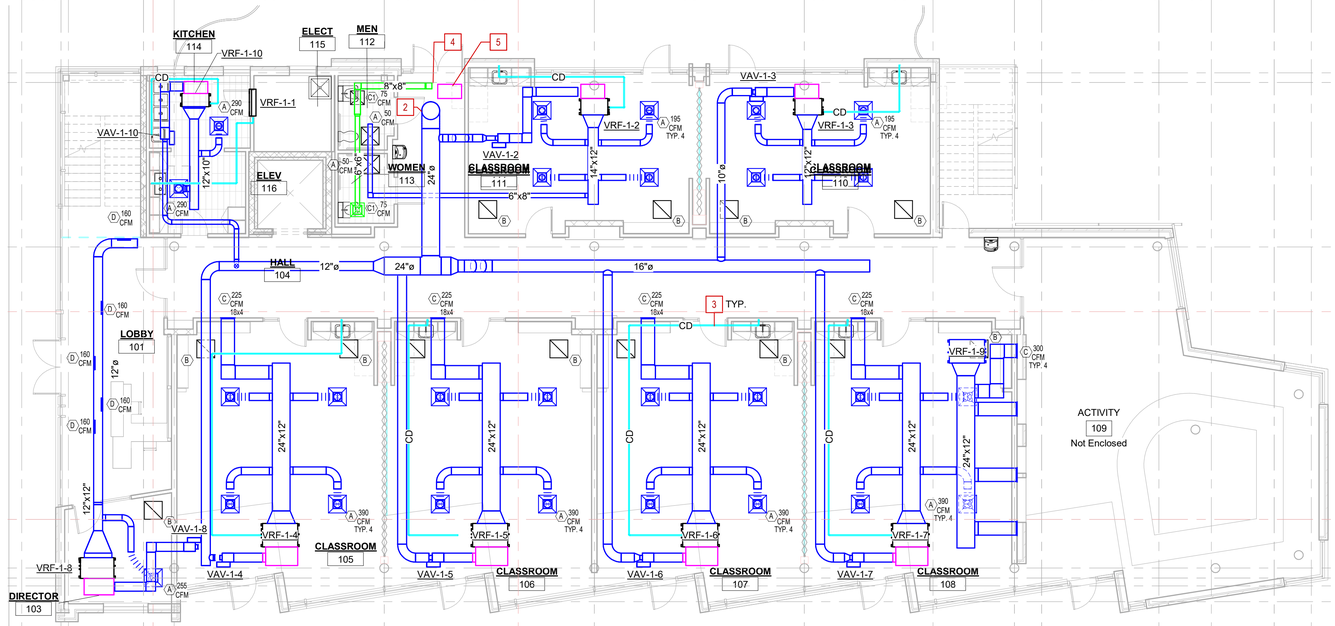

FLOOR PLAN - LEVEL 1 - HVAC

1/8" = 1'-0" | 1

O 281 410 1349
www.wsquaredarch.com

w [squared] architects

GK ENGINEERS, LLC
TEXAS-REG # F-18854
5959 W. LOOP SOUTH, SUITE 385
BELLAIRE, TX 77096
PH: 832.250.1966
PH: 713.208.0964

ISSUES AND REVISIONS

NO	DATE	DESCRIPTION
A	07-22-2019	ISSUED FOR PERMIT
B	08-16-2019	ISSUED FOR BID

STATE OF TEXAS
DAVIA ANN GERNAND
109903
LICENSED
PROFESSIONAL ENGINEER
16 AUG 2019

GH SCHOOL
4724 N MAIN STREET

SHEET TITLE
FLOOR PLAN - LEVEL 1 & 2 - HVAC

SHEET NUMBER
M201

PROJECT # 19.02

©2019 W SQUARED DESIGN, INC.
Architect shall own the overall conceptual design prepared and developed for the project on the intangible exclusive rights or copyright therein.

C:\Users\wjk\Documents\1902-GHS-190517-MODEL_R18_GK_MEP-Latest_Chris.Tuey.rvt
8/19/2019 5:04:24 PM