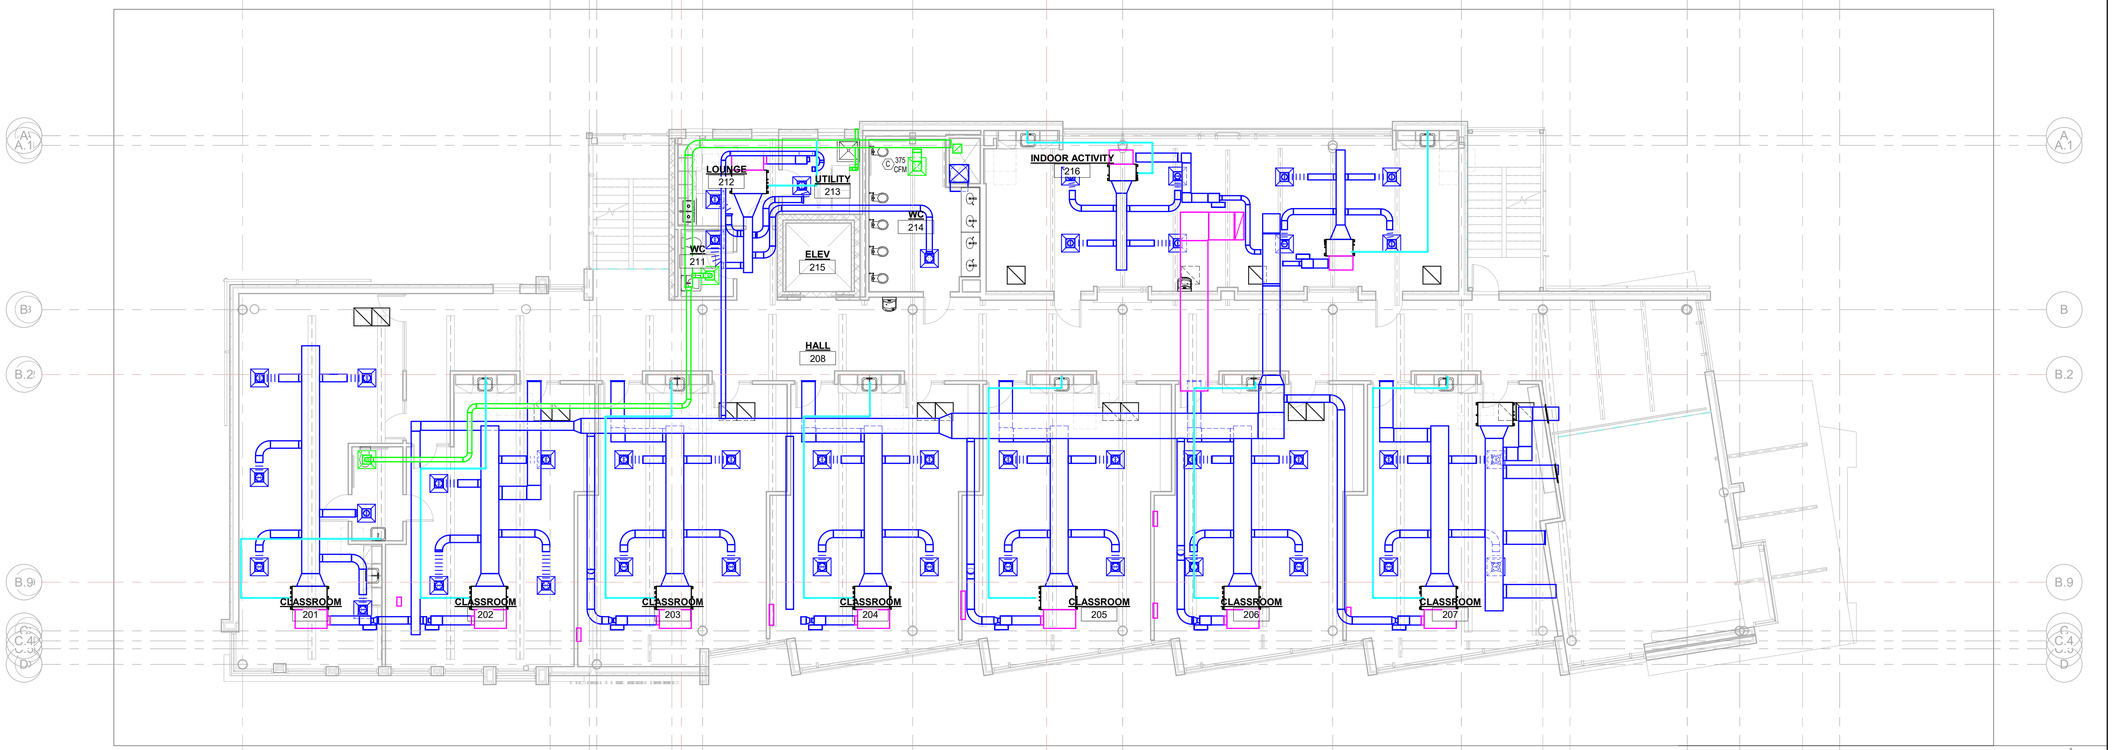

FLOOR PLAN - LEVEL 2 - PIPING
1/8" = 1'-0" 2

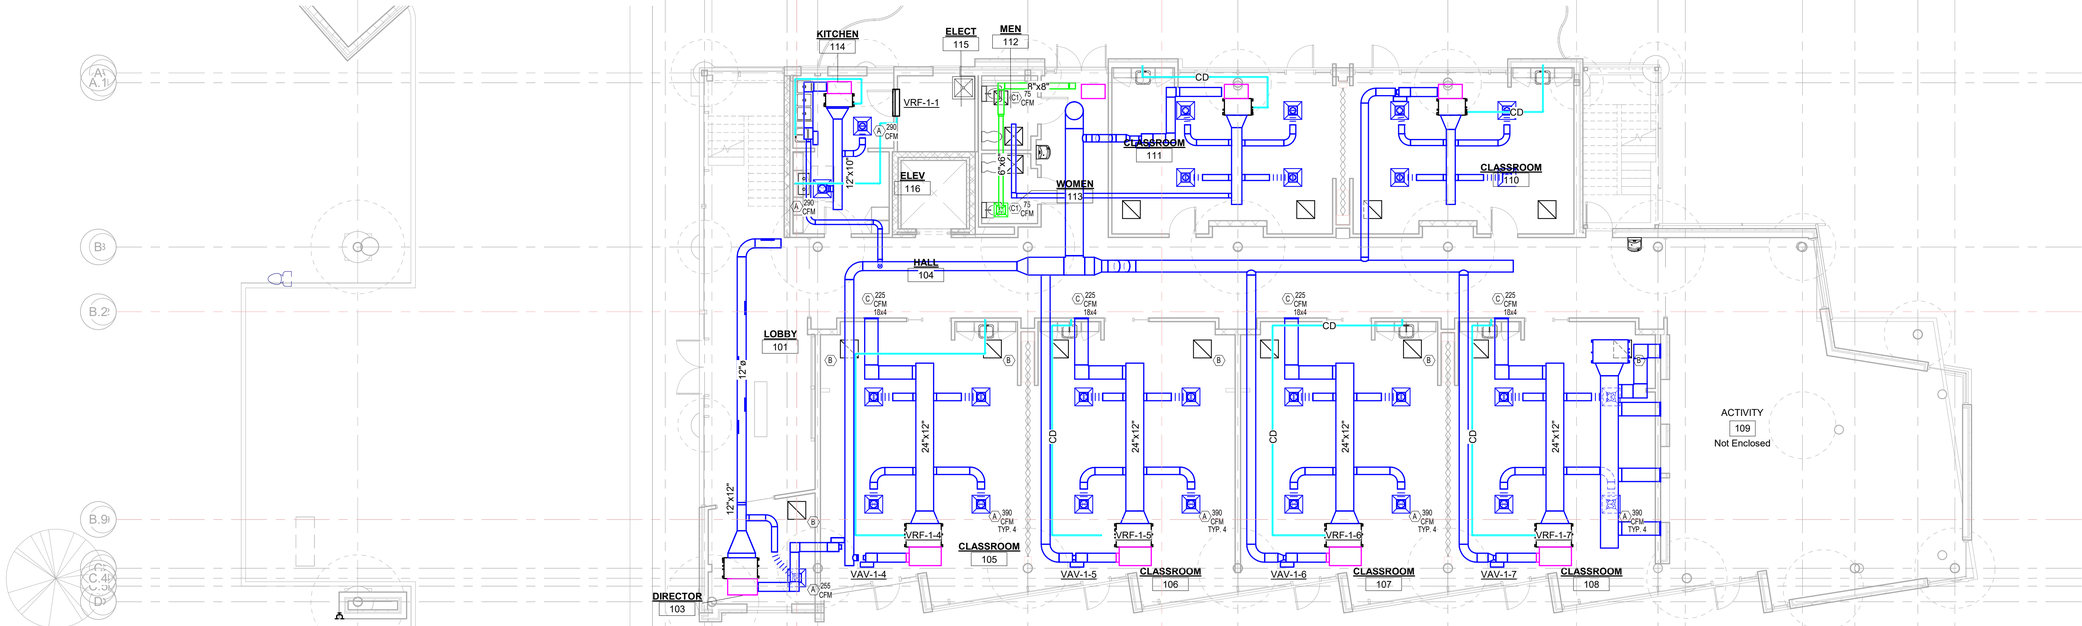

FLOOR PLAN - LEVEL 1 - PIPING
1/8" = 1'-0" 1

O 281 410 1349
www.wsquaredarch.com

w [squared] architects

GK ENGINEERS, LLC
TEXAS-REG # F-18854
5959 W. LOOP SOUTH, SUITE 385
BELLAIRE, TX 77096
PH: 832.250.1966
PH: 713.208.0964

ISSUES AND REVISIONS

NO	DATE	DESCRIPTION
A	08-16-2019	ISSUED FOR BID

STATE OF TEXAS
DAVIA ANN GERNAND
109903
LICENSED
PROFESSIONAL ENGINEER
16 AUG 2019

GH SCHOOL
4724 N MAIN STREET

SHEET TITLE
FLOOR PLAN - LEVEL 1 & 2 - PIPING

SHEET NUMBER
M302

PROJECT # 19.02

©2019 W SQUARED DESIGN, INC.
Architect shall own the overall conceptual design prepared and developed for the project on the intangible exclusive rights or copyright therein.

C:\Users\wjkk\Documents\1902-GHS-190517-MODEL_R18_GK_MEP-Latest_Chris.Tuey.rvt
8/19/2019 5:04:33 PM