GENERAL NOTE:

1. ALL COLD WATER PIPING SHALL BE INSULATED WITH 1" FIBERGLASS INSULATION, ALL HOT AND HOT WATER RETURN PIPING SHALL BE INSULATED AS FOLLOWED {1 1/4" AND BELOW 1" FIBERGLASS INSULATION SHALL BE USED} AND {1 1/2" AND ABOVE 2" FIBERGLASS INSULATION SHALL BE USED}

KEYED NOTES

| | |
|---|---|
| 1 | ROUTE 3"DCW & 3/4"HWR UP TO 2MD FLOOR. ROUTE 1"DHW FROM 2ND FLOOR. |

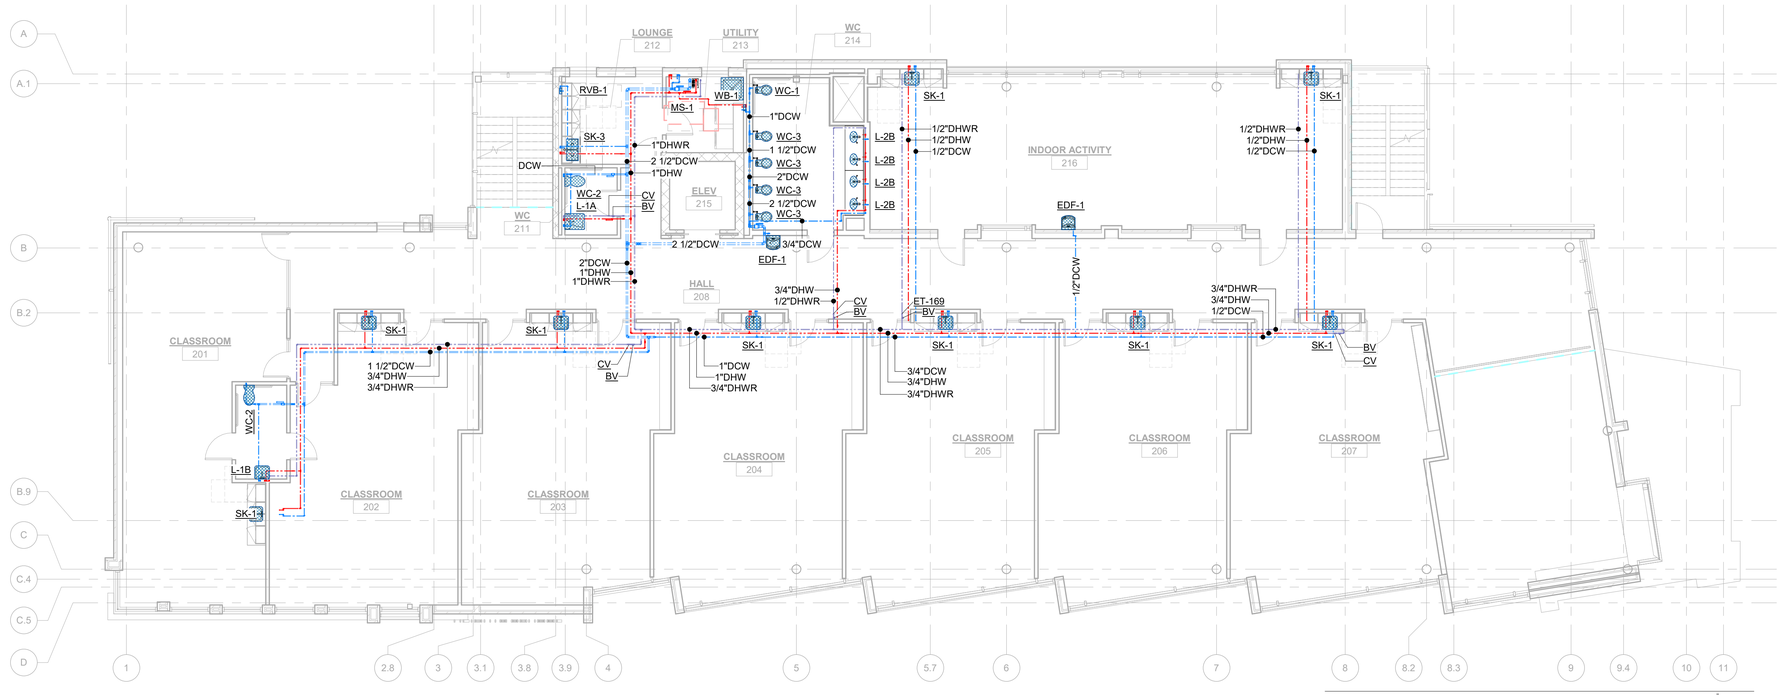


## FLOOR PLAN - LEVEL 2 - DOMESTIC 3

1/8" = 1'-0"

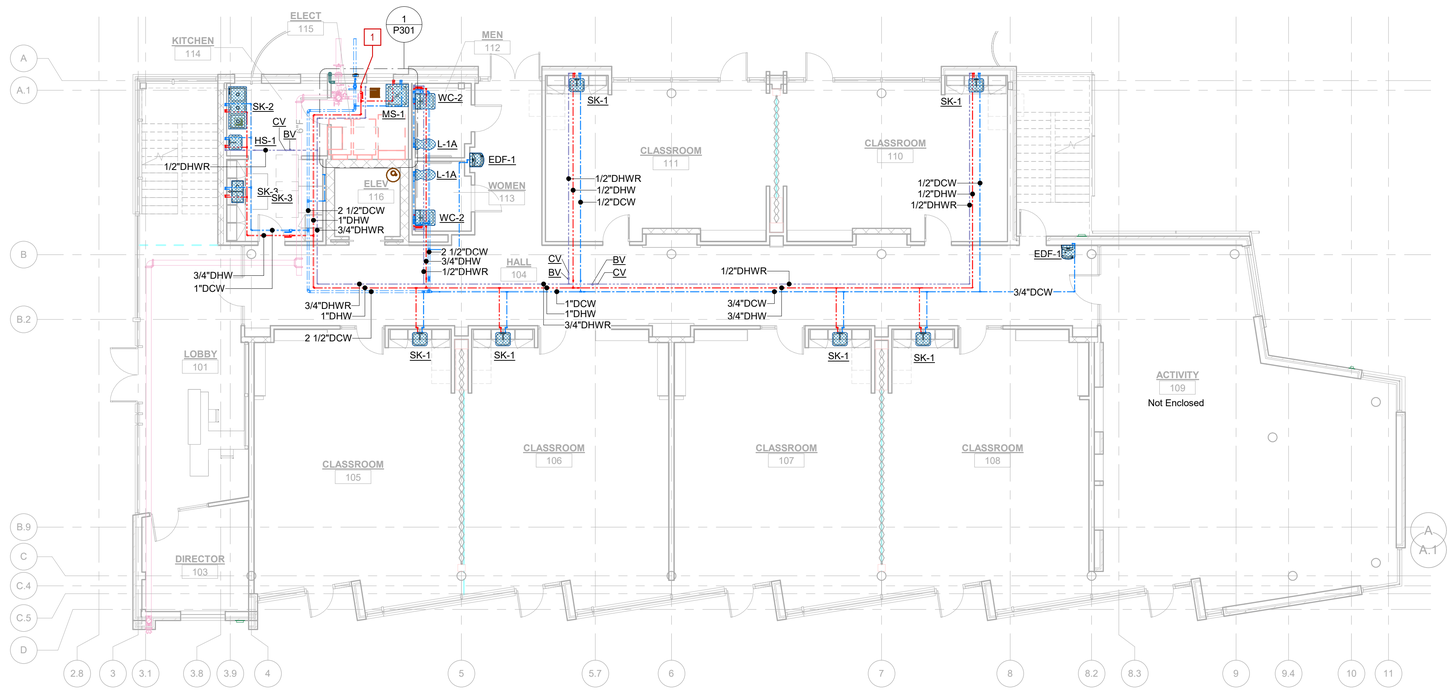


## FLOOR PLAN - LEVEL 1 - DOMESTIC 2

1/8" = 1'-0"

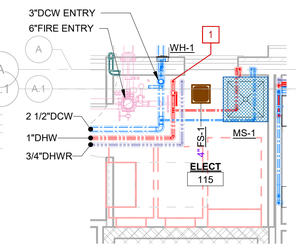


## ENLARGED PLAN - LEVEL 1 - DOMESTIC 1

1/4" = 1'-0"


O 281 410 1349
www.wsquaredarch.com

w [squared] architects

GK ENGINEERS
GK ENGINEERS, LLC
TEXAS-REG # F-18854
5959 W. LOOP SOUTH, SUITE 385
BELLAIRE, TX 77096
PH: 832.250.1966
PH: 713.208.0964


ISSUES AND REVISIONS

| NO | DATE | DESCRIPTION |
|---|---|---|
| A | 07-22-2019 | ISSUED FOR PERMIT |
| B | 08-16-2019 | ISSUED FOR BID |

STATE OF TEXAS
DAVIA ANN GERNAND
109903
LICENSED
PROFESSIONAL ENGINEER
16 AUG 2019

GH SCHOOL
4724 N MAIN STREET

SHEET TITLE
FLOOR PLAN - LEVEL 1 & 2 - DOMESTIC

SHEET NUMBER
P301

PROJECT # 19.02


©2019 W SQUARED DESIGN, INC.
Architect shall own the overall conceptual design prepared and developed for the project on the intangible exclusive rights or copyright therein.


C:\Users\wjka\Documents\1902-GHS-190517-MODEL_R18_GK_MEP-Latest_Chris Tuey.rvt
8/19/2019 5:04:57 PM